FilmL.A., Inc.
6255 W Sunset Blvd, 12th Floor
Hollywood, CA 90028
t: (213)977-8600 - f: (213)977-8601
www.filmla.com

Summary Information

Permit No: F00145454-D **Type of Permit:** FILMING **Release Date:** 12/07/2018

Production Company UNIVERSAL TELEVISION INC GOOD GIRLS

Insured Company Name UNIVERSAL TELEVISION LLC

Contact Phone No. 1 818-684-1185
Contact Phone No. 2
Fax 818-733-4621
Address 100 UNIVERSAL CITY PLAZA, BLDG 5225 2ND FLOOR
WEST UNIVERSAL CITY, California 91608

Production Title GOOD GIRLS EP NO. 210

Type of Production TV Drama

Producer Mike Weaver Dylan Massin

Director Lee Freidlander

1st AD Eric Tignini

Production Manager Dylan Massin

FilmL.A. Coordinator Naomi Kajiyama

Location Manager Peter Martorano
Primary Phone Mobile - 213-798-7779
Secondary Phone Office - 818-733-4585

Location Assistant Alexandre Chen
Primary Phone Mobile - 323-459-6422
Secondary Phone

Fees

Posting 600	$138.00	**Total Permit Fee**	$247.00
FILMLA NON-REFUNDABLE FILM PERMIT RIDER FEE	$109.00	**Number of Locations**	1

NOT A PERMIT

FilmL.A., Inc.
6255 W Sunset Blvd, 12th Floor
Hollywood, CA 90028
t: (213)977-8600 - f: (213)977-8601
www.filmla.com

Summary Information

Location

Permit Number	F00145454-D	**Location Manager**	Peter Martorano
Production Company	UNIVERSAL TELEVISION INC GOOD ...	Primary Phone	Mobile - 213-798-7779
Insured Company	UNIVERSAL TELEVISION LLC	Secondary Phone	Office - 818-733-4585
Production Title	GOOD GIRLS EP NO. 210		

Location Address 6001 Van Nuys Blvd, Los Angeles, CA 91401

Location Type Dealership

Prep Dates 11/26/2018 - 12/3/2018 07:00 - 19:00 8 days

Film Dates 12/4/2018 - 12/4/2018 06:00 - 18:00 1 day
12/5/2018 - 12/5/2018 06:00 - 15:00 1 day

Strike Dates 12/6/2018 - 12/6/2018 07:00 - 19:00

Open or Closed to the Public Closed

Generic Conditions
*Certain service and personnel fees required by jurisdictional agencies are not collected by FilmL.A. Any such fees must be paid directly to the appropriate agency, and a separate invoice will be provided to the permittee.
*LA CITY AND/OR LA COUNTY FIRE CHECKLIST ATTACHED TO FINAL PERMIT. THE PERMITTEE IS RESPONSIBLE FOR COMPLETING CHECKLIST PRIOR TO FILMING ACTIVITY AT THIS LOCATION. NON COMPLIANCE MAY RESULT IN ASSIGNMENT OF A FIRE OFFICER.
All travel lanes and bike lanes shall be closed per the WATCH manual.
Community Survey Obtained
May not interfere with adjacent traffic lanes or adjacent bike lane
Must Maintain 5' Clearance on Sidewalks/Walkways
Must maintain local/emergency access
No cast or crew parking on area streets
No crossovers allowed on street without prior approval.
No interference with pedestrian traffic
Number of uniformed officers listed on the permit is a minimum requirement.
Permittee remains responsible for deploying a sufficient number of uniformed officers to provide traffic and crowd control to ensure the safety of the film crew and the public.
Traffic control must be done in accordance w/MUTCD
Uniformed officers shall have a copy of the film permit in their possession and are required to confirm that all traffic control signage devices are in place.

Please see attached document Universal.Good.145454.AetnaFull.pdf

NOT A PERMIT

FilmL.A., Inc.
6255 W Sunset Blvd, 12th Floor
Hollywood, CA 90028
t: (213)977-8600 - f: (213)977-8601
www.filmla.com

Summary Information — Location

Permit Number	F00145454-D	**Location Manager**	Peter Martorano
Production Company	UNIVERSAL TELEVISION INC GOOD ...	Primary Phone	Mobile - 213-798-7779
Insured Company	UNIVERSAL TELEVISION LLC	Secondary Phone	Office - 818-733-4585
Production Title	GOOD GIRLS EP NO. 210		

Equipment on Location

Type	Quantity
5 or 10 ton trucks	5
Cast/Crew vehicles	85
Catering Truck	1
Condors	1
Cranes	1
Cube Trucks	2
Generator	2
Honey Wagons	1
Motor Homes	5
Picture vehicles	10
Portable restrooms	1
Semi Trucks	4
Stakebed Trucks	4
Trailers	4
Vans	4

Personnel on Location

Type	Quantity
Cast	5
Crew	85
Extras	10
Off-Duty/Retired LAPD Officer(s)	2
Spot Check	1

Filming Activities Camera in car; Camera on sticks; Drive by; Drive ups & away; Driving shots; Equipment on sidewalk & street; Interior and exterior dialogue; Intermittent traffic control - 2 minute standard (except 0700-0900 hrs & 1500-1900 hrs);

Jurisdiction **Political:** Los Angeles City - Council District 06 **Police:** Los Angeles Police Department **Fire:** Los Angeles City

Thomas Guide **Page:** 532 **Grid:** A7

Coordinator Note Equipment staging and vehicles may park on one side of the street only (except within BPW-approved full closures)

Coordinator Note Rider C (no charge) releases location; collects closure, posting, and notification fees

Coordinator Note Rider D obtains additional community surveys; releases posting on Cedros Ave; collects posting fee (notification fee collected on Rider C)

Parking **Base Camp** 6628 Cedros **Crew Parking** 6628 Cedros

NOT A PERMIT

FilmL.A., Inc.
6255 W Sunset Blvd, 12th Floor
Hollywood, CA 90028
t: (213)977-8600 - f: (213)977-8601
www.filmla.com

Summary Information — Location

Permit Number	F00145454-D	**Location Manager**	Peter Martorano
Production Company	UNIVERSAL TELEVISION INC GOOD ...	Primary Phone	Mobile - 213-798-7779
Insured Company	UNIVERSAL TELEVISION LLC	Secondary Phone	Office - 818-733-4585
Production Title	GOOD GIRLS EP NO. 210		

Location Type : Avenue, Van Nuys, Other Location CA, 91405

Location Type : Avenue, Van Nuys, Other Location CA, 91405

Parking Notes

Base camp and cast/crew parking at St. Elisabeth's Church lot (Spot check ok per Insp Owens)
Catering at Keyes Lot, 6059 Van Nuys Blvd on 12/4 and St. Elisabeth's Church on 12/5
Working trucks at location

Posting "No Parking" signs B/S CEDROS AVE FROM 6628 CEDROS AVE. NORTH AND SOUTH 50 FEET EACH DIRECTION FOR TRUCK ACCESS

Approximate Footage 301 - 600 **Log Number** 225246

Date(s) 12/5/2018 to 12/6/2018 **Time(s)** 00:00 to 00:00

NOT A PERMIT

Permit #F001454541-D

R3-1 R3-2 R11-4 R11-2 SC3 M4-10(L) M4-10(R) W20-2 W20-3

TRAFFIC SIGNAL
TRAFFIC CONE
TYPE I W/ SIGN
HIGH LEVEL WARNING DEVICE
FLASHING ARROW SIGN (FAS)

ALL TRAFFIC CONTROL WILL BE INSTALLED TO MEET OR EXCEED THE LATEST CA-MUTCD MINIMUM REQUIREMENTS

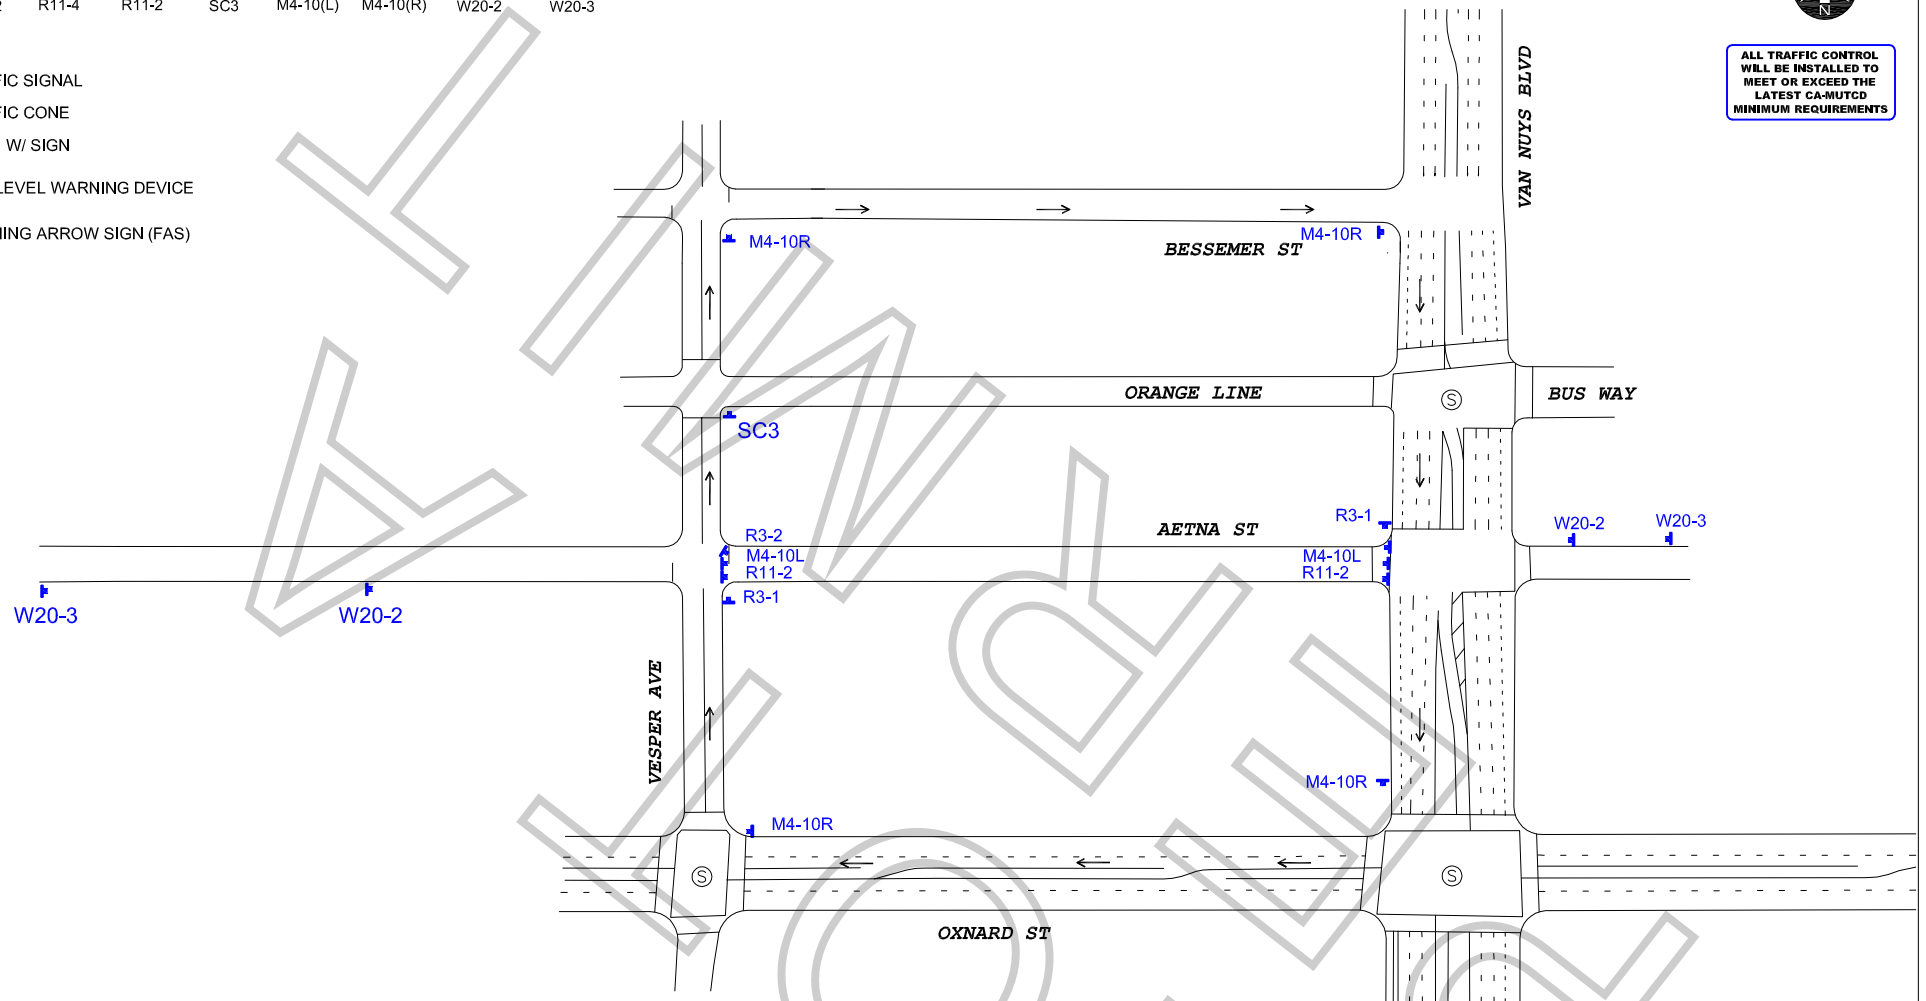

WORK ZONE TRAFFIC CONTROL PLAN
GENERAL NOTES

1. DATE/TIME: 12-04-18 FROM 06:00 HOURS TO 18:00 HOURS &
   12-05-18 FROM 06:00 HOURS TO 15:00 HOURS.

2. ALL SIGNING, STRIPING, AND TRAFFIC CONTROL DEVICES SHALL CONFORM TO THE (CURRENT) STATE OF CALIFORNIA DEPARTMENT OF TRANSPORTATION (CALTRANS) STANDARD PLANS AND STANDARD SPECIFICATIONS, CALIFORNIA MUTCD, AND ANY ADDENDUMS THERETO, AND AS SHOWN ON THESE PLANS, SYMBOLS AND ABBREVIATIONS USED ARE SHOWN ON CALTRANS STANDARD PLANS.
3. THERE WILL BE NO INTERFERENCE WITH TRAFFIC SIGNALS OR CROSSWALKS.
4. CONES WILL BE 28" MINIMUM HEIGHT AND HAVE REFLECTORIZED SLEEVES FOR NIGHT WORK.
5. POLICE WILL DIRECT TRAFFIC IF NECESSARY.

TCP FOR: UNIVERSAL TELEVISION LLC:
"GOOD GIRLS"

LOCATION:
FULL STREET CLOSURE OF
AETNA ST BTWN VAN NUYS & VESPER
VAN NUYS, CALIFORNIA

CONTACT: JESSICA AICHS
PH# 213-804-6703
MIKE TARIS
OFFICE# 818-706-8022

JCL TRAFFIC SERVICES
(213) 622-9775
C31-CA Lic # 805357

DATE REVISIONS

DRAFTER: MARIO MENJIVAR
SCALE: N.T.S.
FILM LA: NK

ATTORNEY